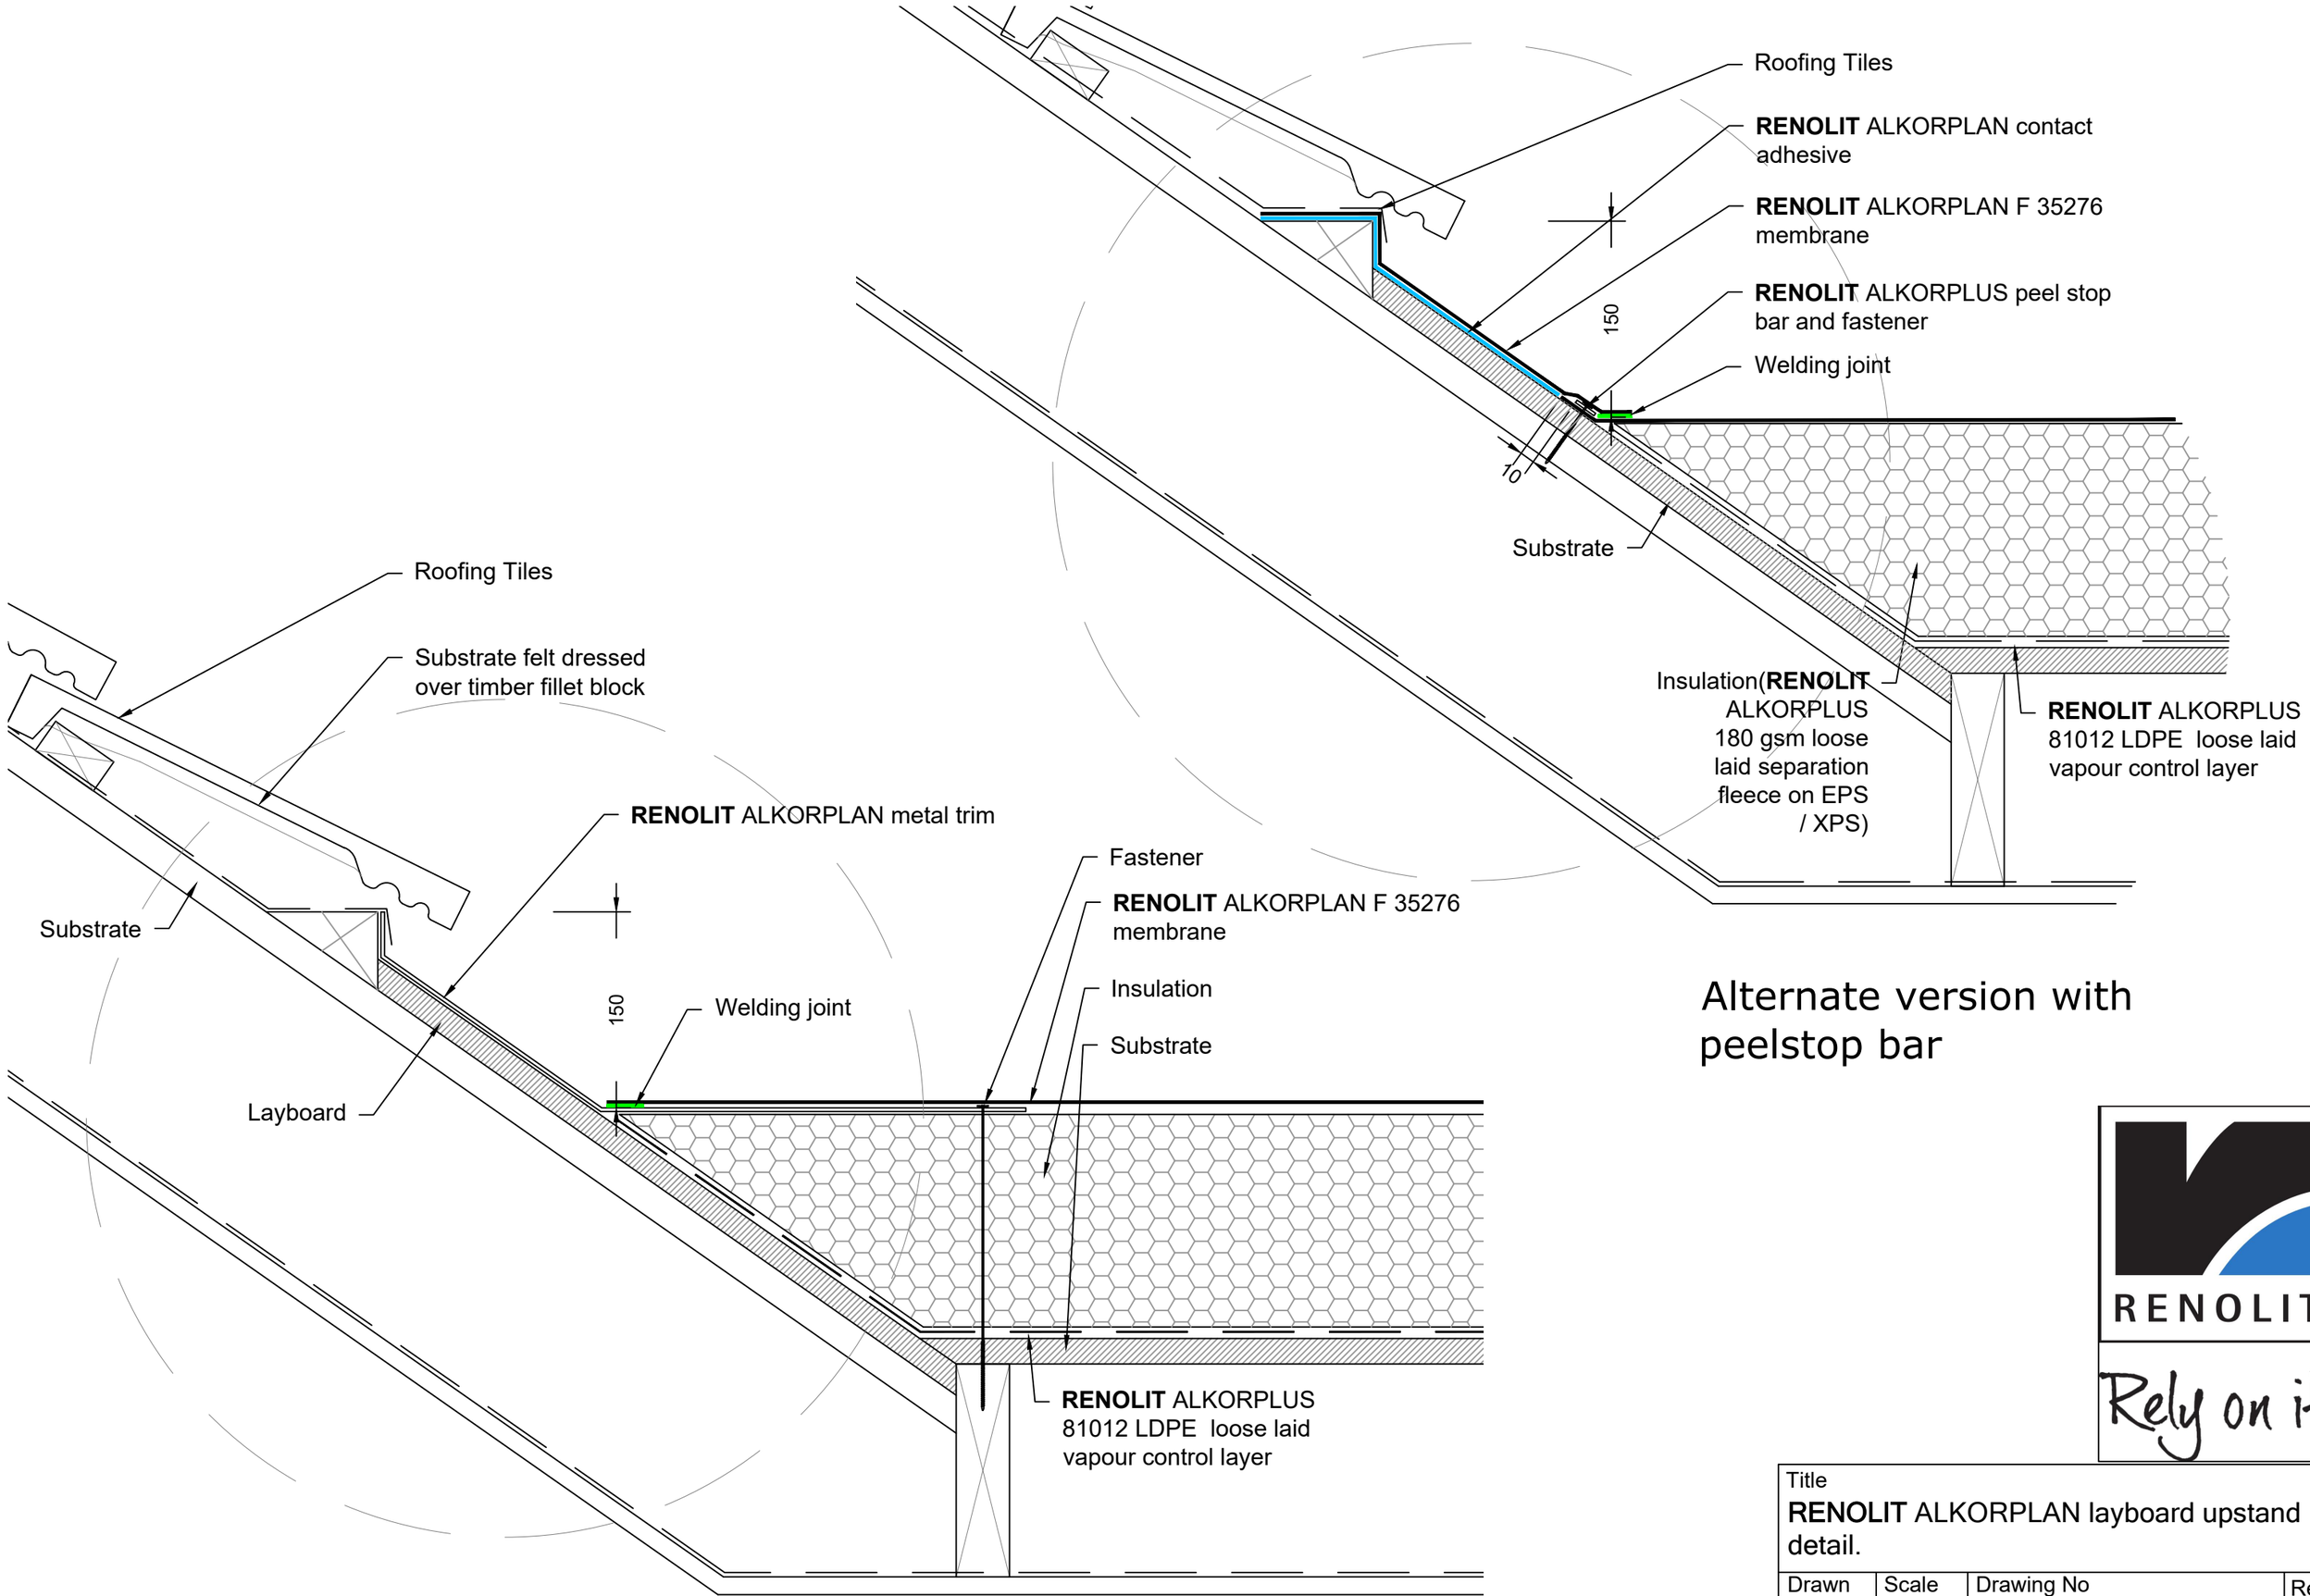

Alternate version with peelstop bar

RENOLIT

Rely on it.

Title			
RENOLIT ALKORPLAN layboard upstand detail.			
Drawn	Scale	Drawing No	Rev
FP	NTS	009	